Proposed Site Kanchipuram district, kundrathur Taluk, Vattambakkam Village



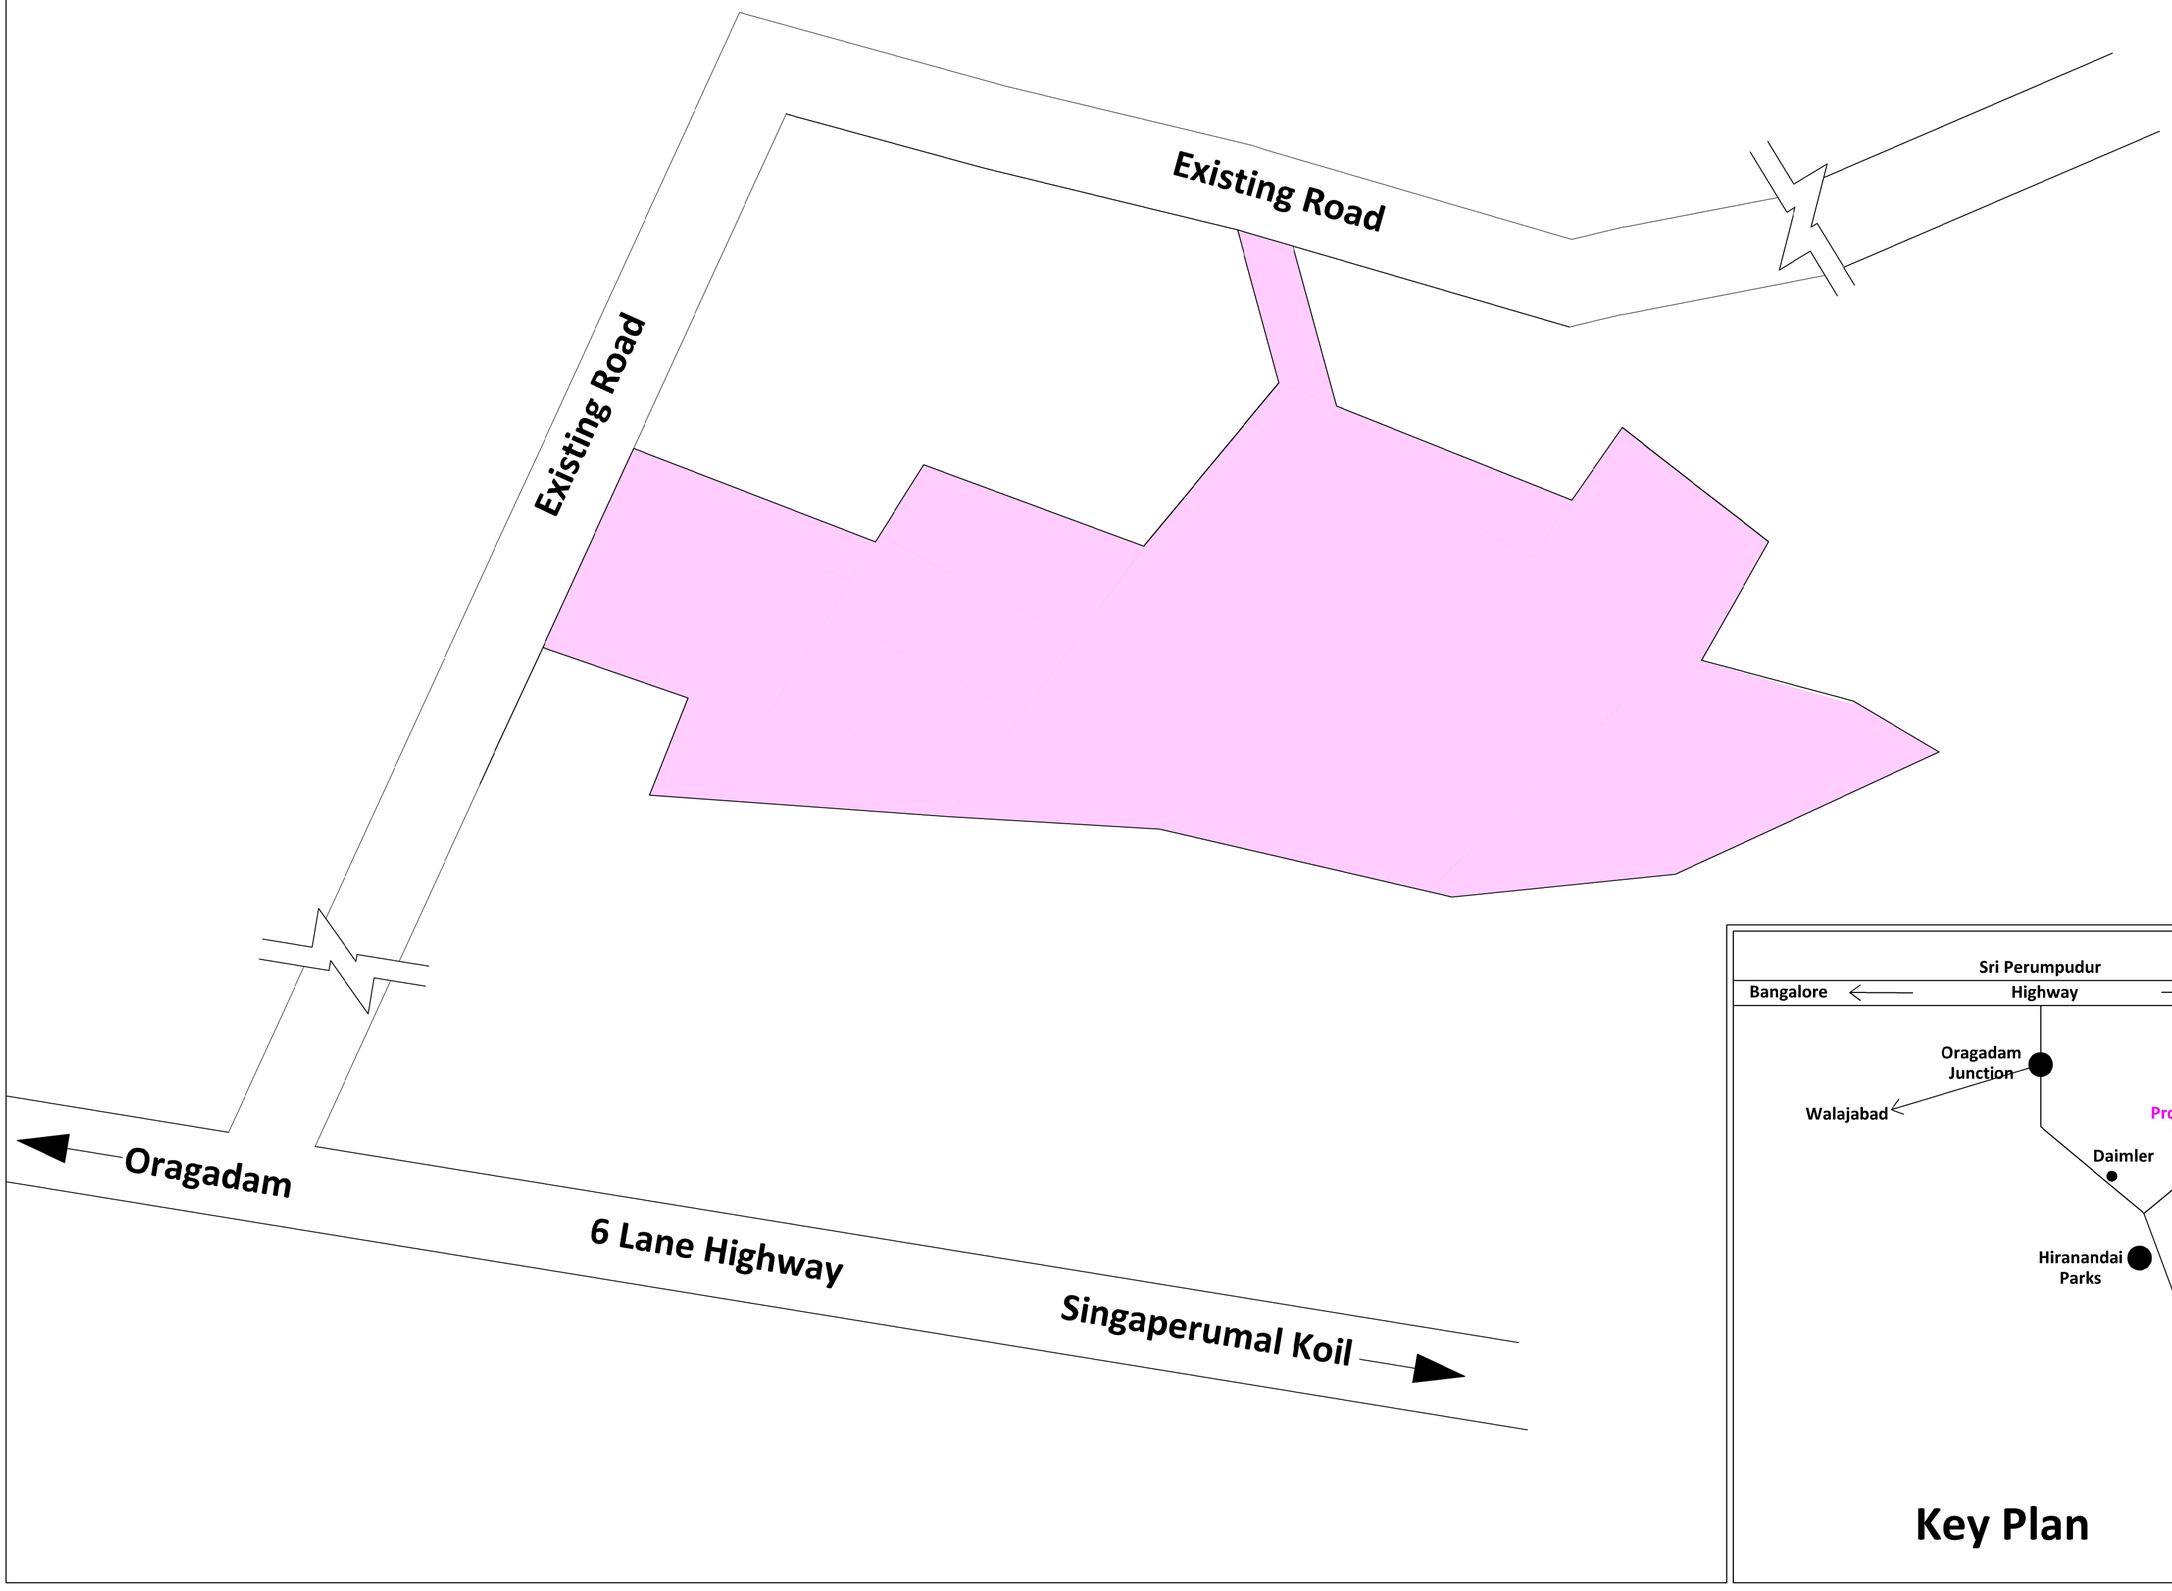

Key Plan